FLOOR PLAN

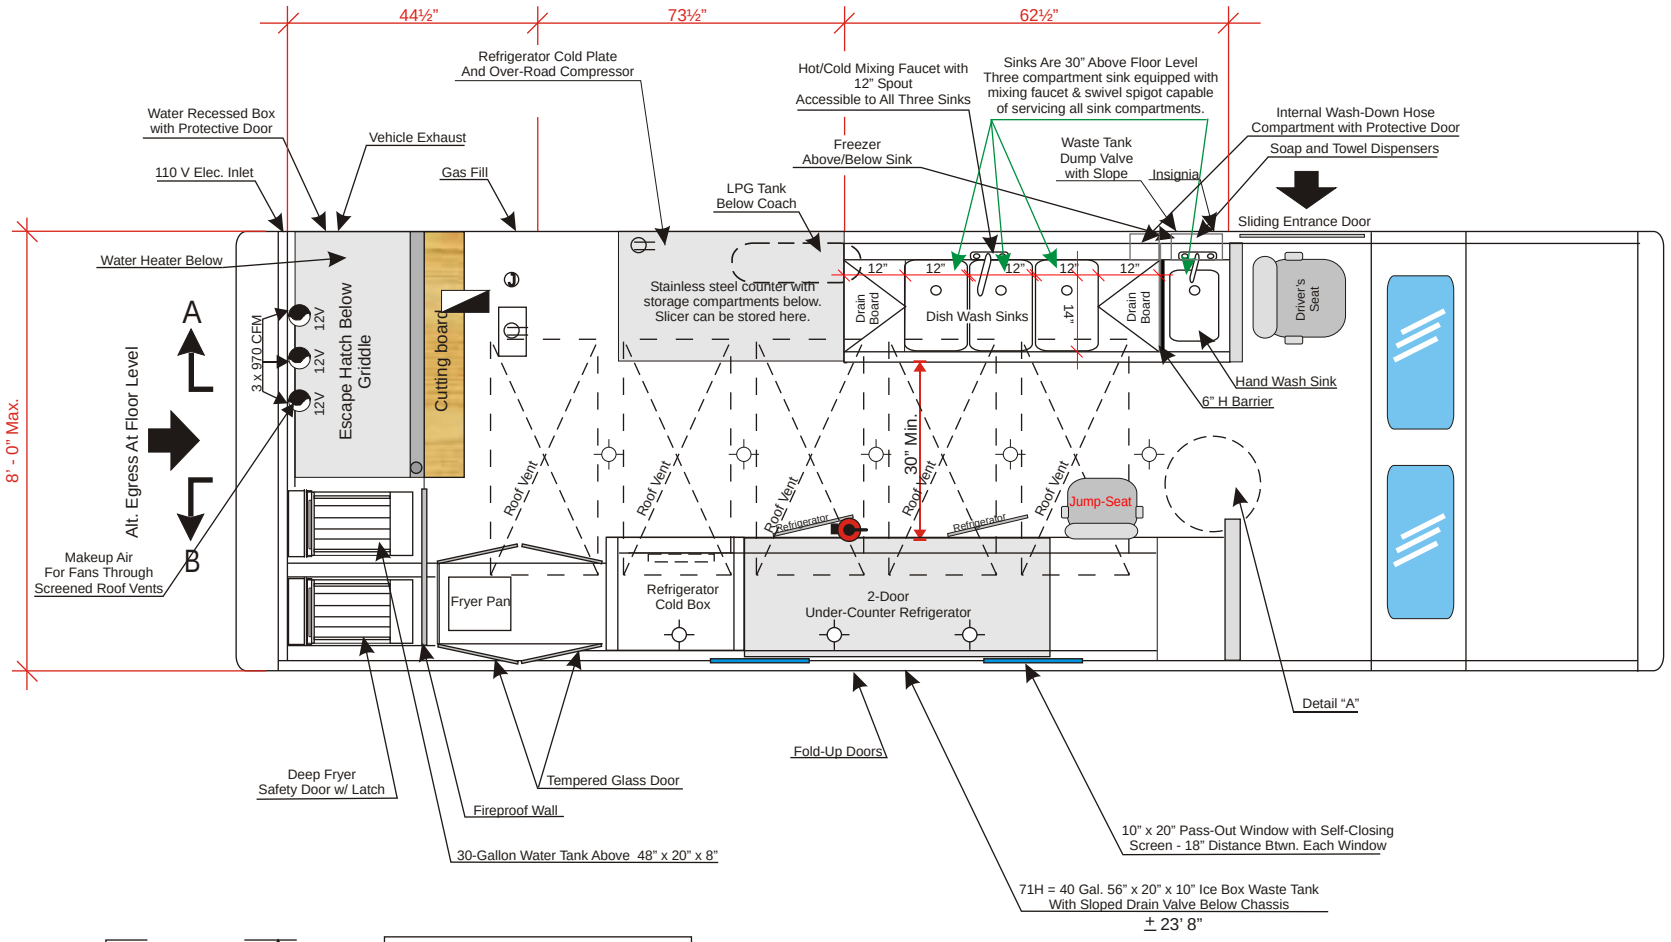

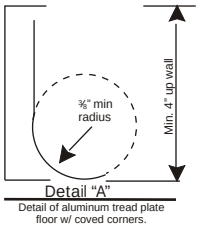

- 110 V. Elec. Panel
- Egress Per Section 4528
- Fire Extinguisher
- Light - 12 V
- Fan - 12 V
- Junction Box
- 110 V Receptacle

NOTES:

1. Three compartment sink equipped With mixing faucet & swivel spigot capable of servicing all sink compartments.
2. Construction, construction materials & equipment installation meet approved sanitation standards.
3. Overall design can and will be modified to meet local health & safety requirements for licensing.

Optional Equipment:

1. Freezer above or below sink.
2. Cold-box next to entrance door.
3. Cooking oven below grill.

Armenco Cater Truck Mfg. Co., Inc. 8526 San Fernando Road, Sun Valley, CA 91352		
Drawn By: Arthur Djahani	**Custom Catering Kitchen** **Floor-Plan: Overhead View**	Model AR04-ROTH
Mobile Food Preparation Unit		Drawing # 1